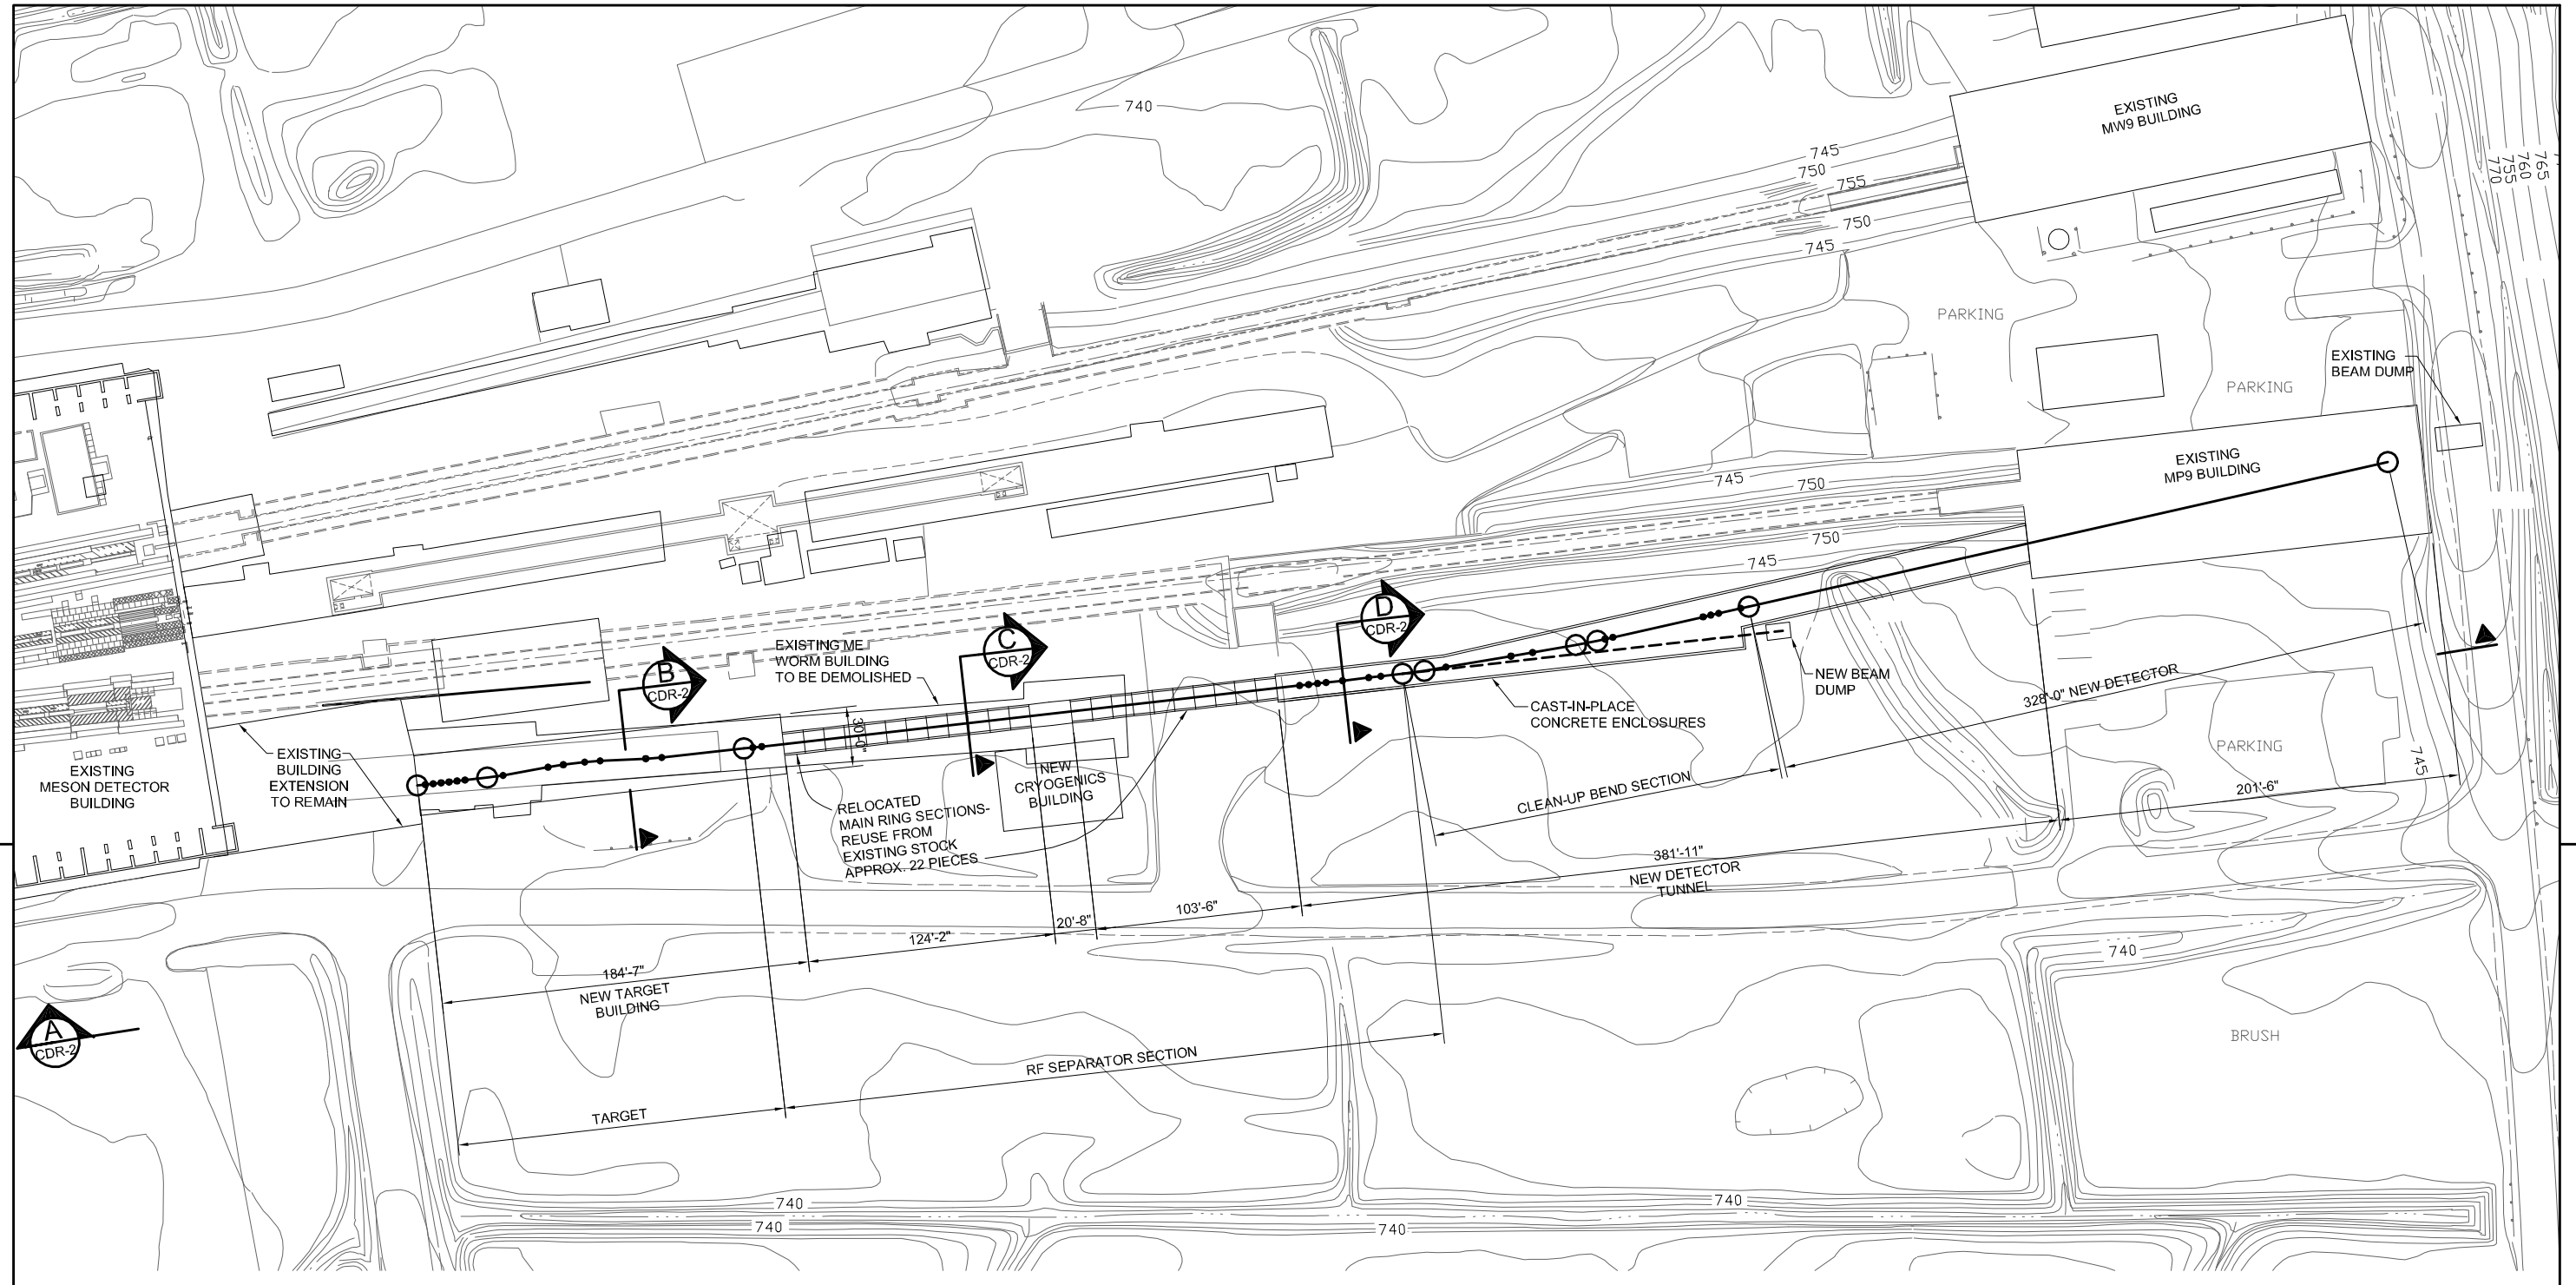

SITE PLAN - CKM EXPERIMENT

1"=40'-0"

REV.	DATE	DESCRIPTIONS
		REVISIONS

	NAME	DATE
DESIGNED		
DRAWN	R. ALBER	
CHECKED		
APPROVED		
SUBMITTED		

W
S
E
PROJECT NORTH

SCALE:

1" = 40'-0"

40 0 40 80
SCALE FEET

FERMI NATIONAL ACCELERATOR LABORATORY

UNITED STATES DEPARTMENT OF ENERGY

CKM EXPERIMENT

SITE PLAN

DRAWING NO.

REV.