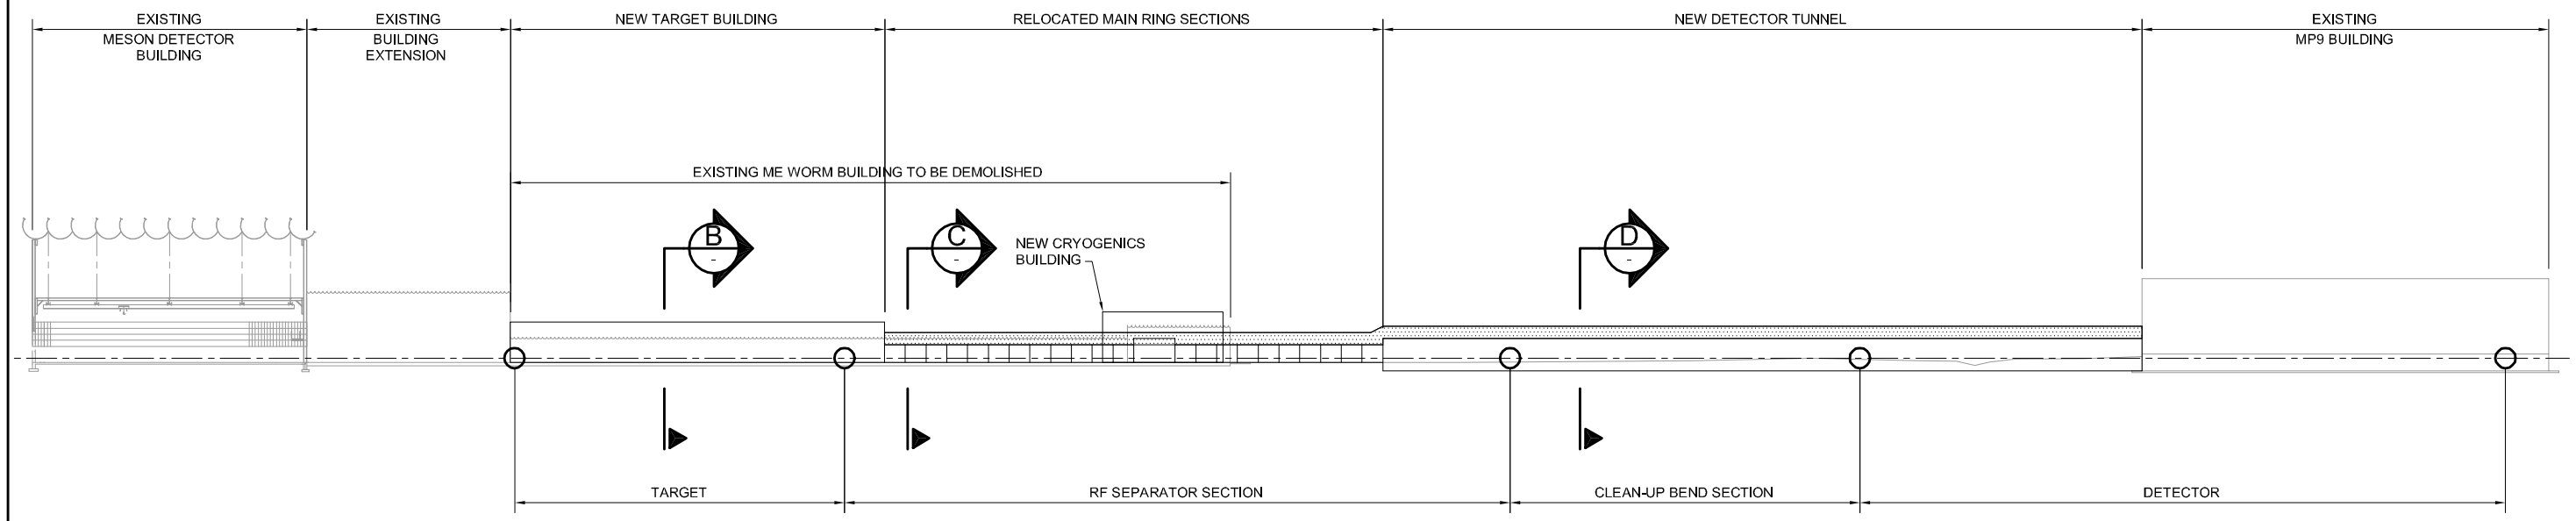

ELEVATION
1"=40'-0"
A
CDR-1

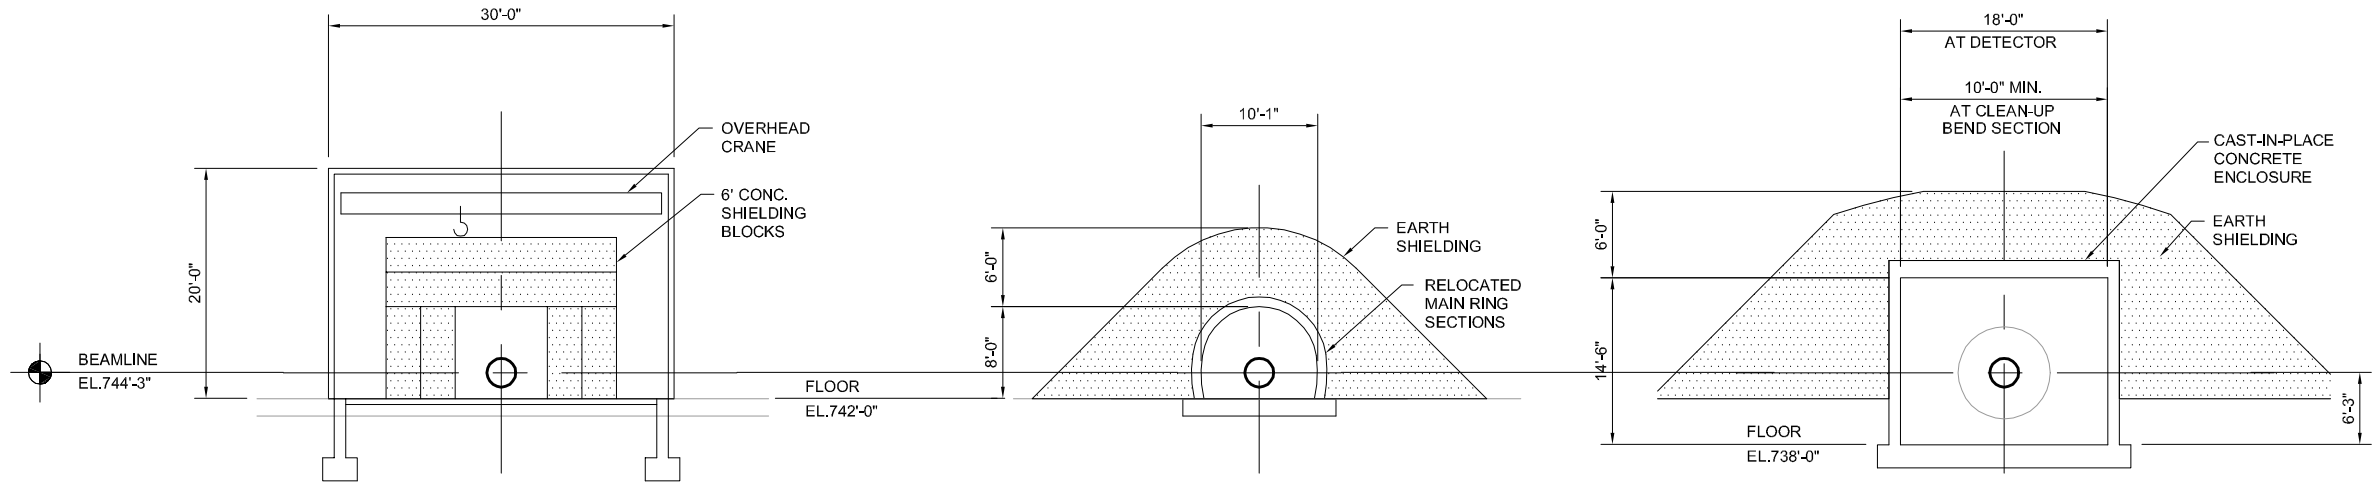

SECTION
1/8"=1'-0"
B
CDR-1

TARGET BUILDING

SECTION
1/8"=1'-0"
C
CDR-1

RF SEPARATOR SECTION ENCLOSURE

SECTION
1/8"=1'-0"
D
CDR-1

CLEAN-UP BEND AND DETECTOR ENCLOSURE

REV.	DATE	DESCRIPTIONS

REVISIONS

	NAME	DATE
DESIGNED		
DRAWN	R. ALBER	
CHECKED		
APPROVED		
SUBMITTED		

SCALE:

1" = 40'-0" — 40 0 40 80 — SCALE FEET

1/8"=1'-0" — 8 0 8 16 — SCALE FEET

FERMI NATIONAL ACCELERATOR LABORATORY

UNITED STATES DEPARTMENT OF ENERGY

CKM EXPERIMENT

ELEVATIONS AND SECTIONS

DRAWING NO.

REV.