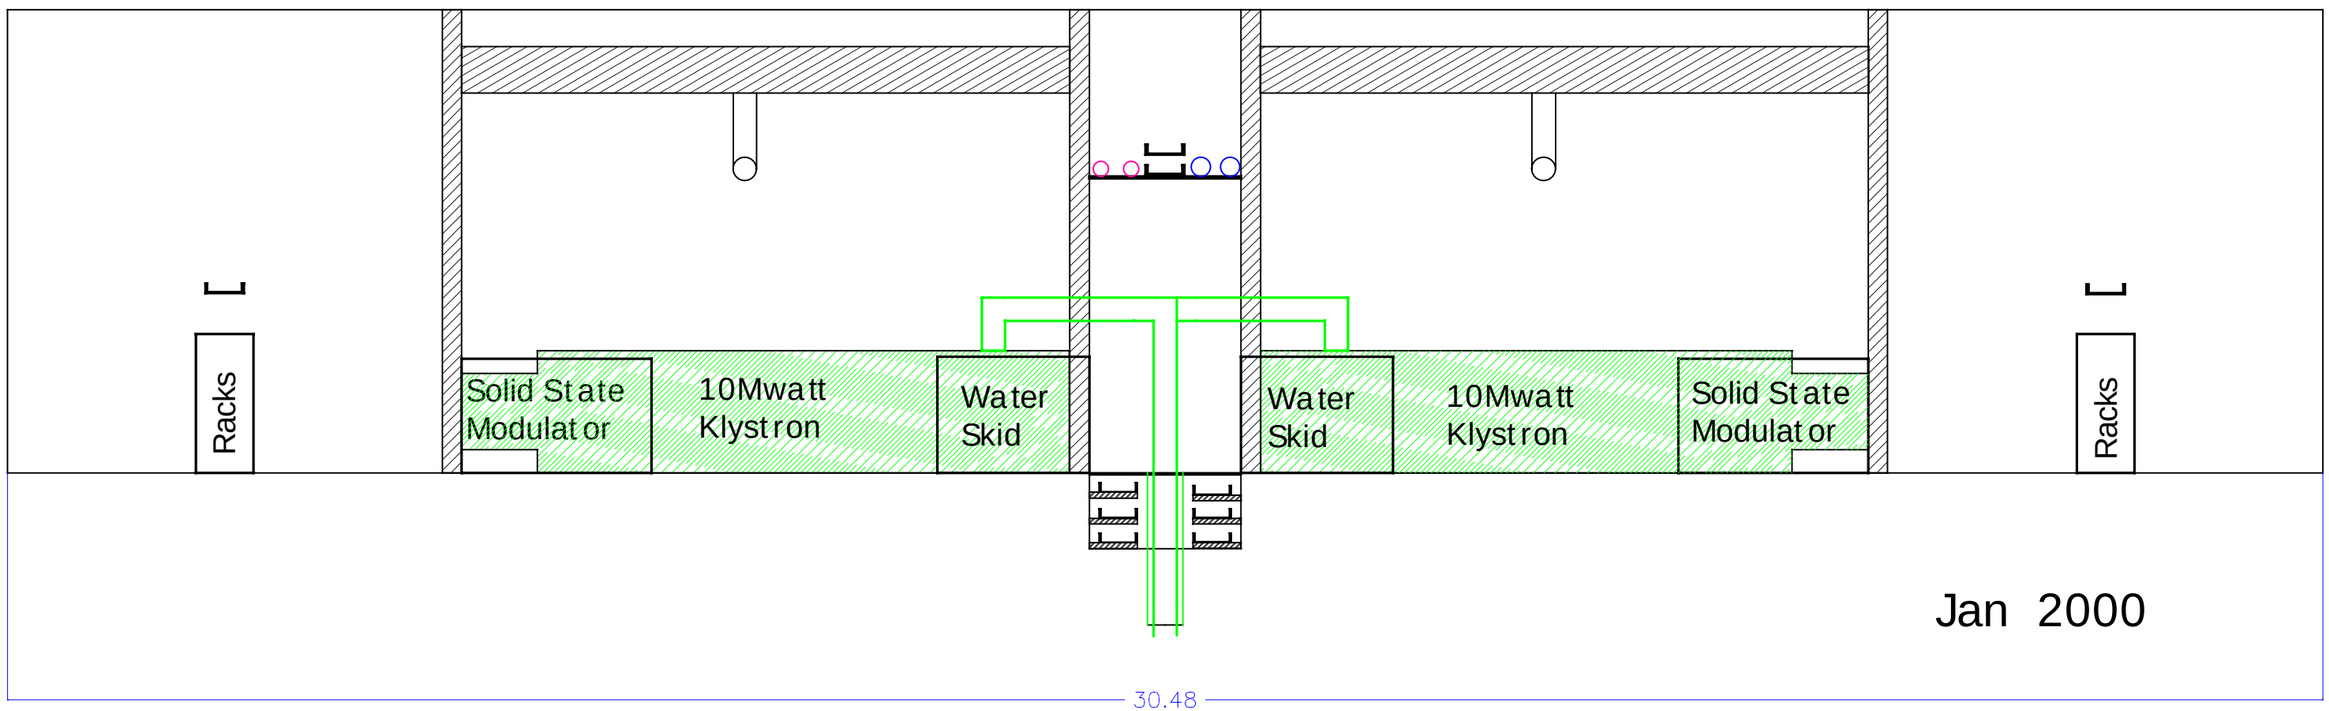Cross Section - Cooling Channel Linac
Equipment Gallery