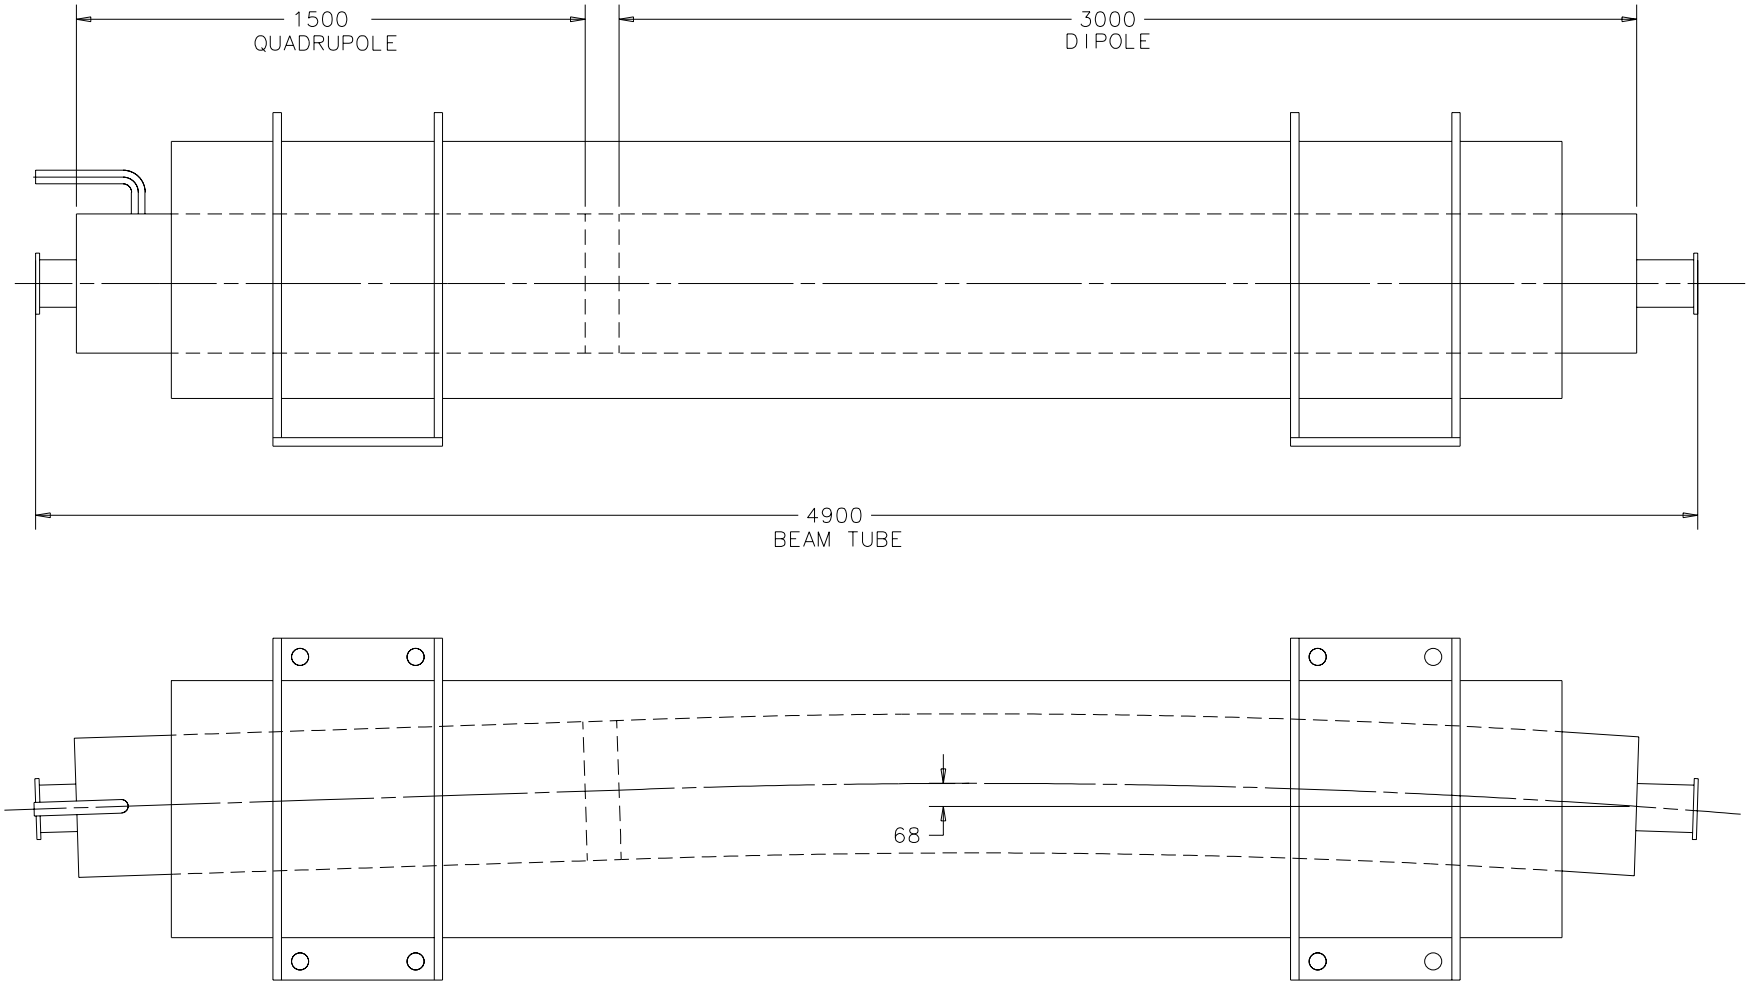CRYOSTAT PLAN AND ELEVATION VIEW